Restoration and Improvements of Balance roads of Chowdeshwari layout, Mariyappa layout, Muniraju layout, jyothinagara 1st main road, Deo Marvel layout, Sainagara phase-1 and surrounding areas in ward no -03 of Yelahanka New town Sub division (PACKAGE NO-13)

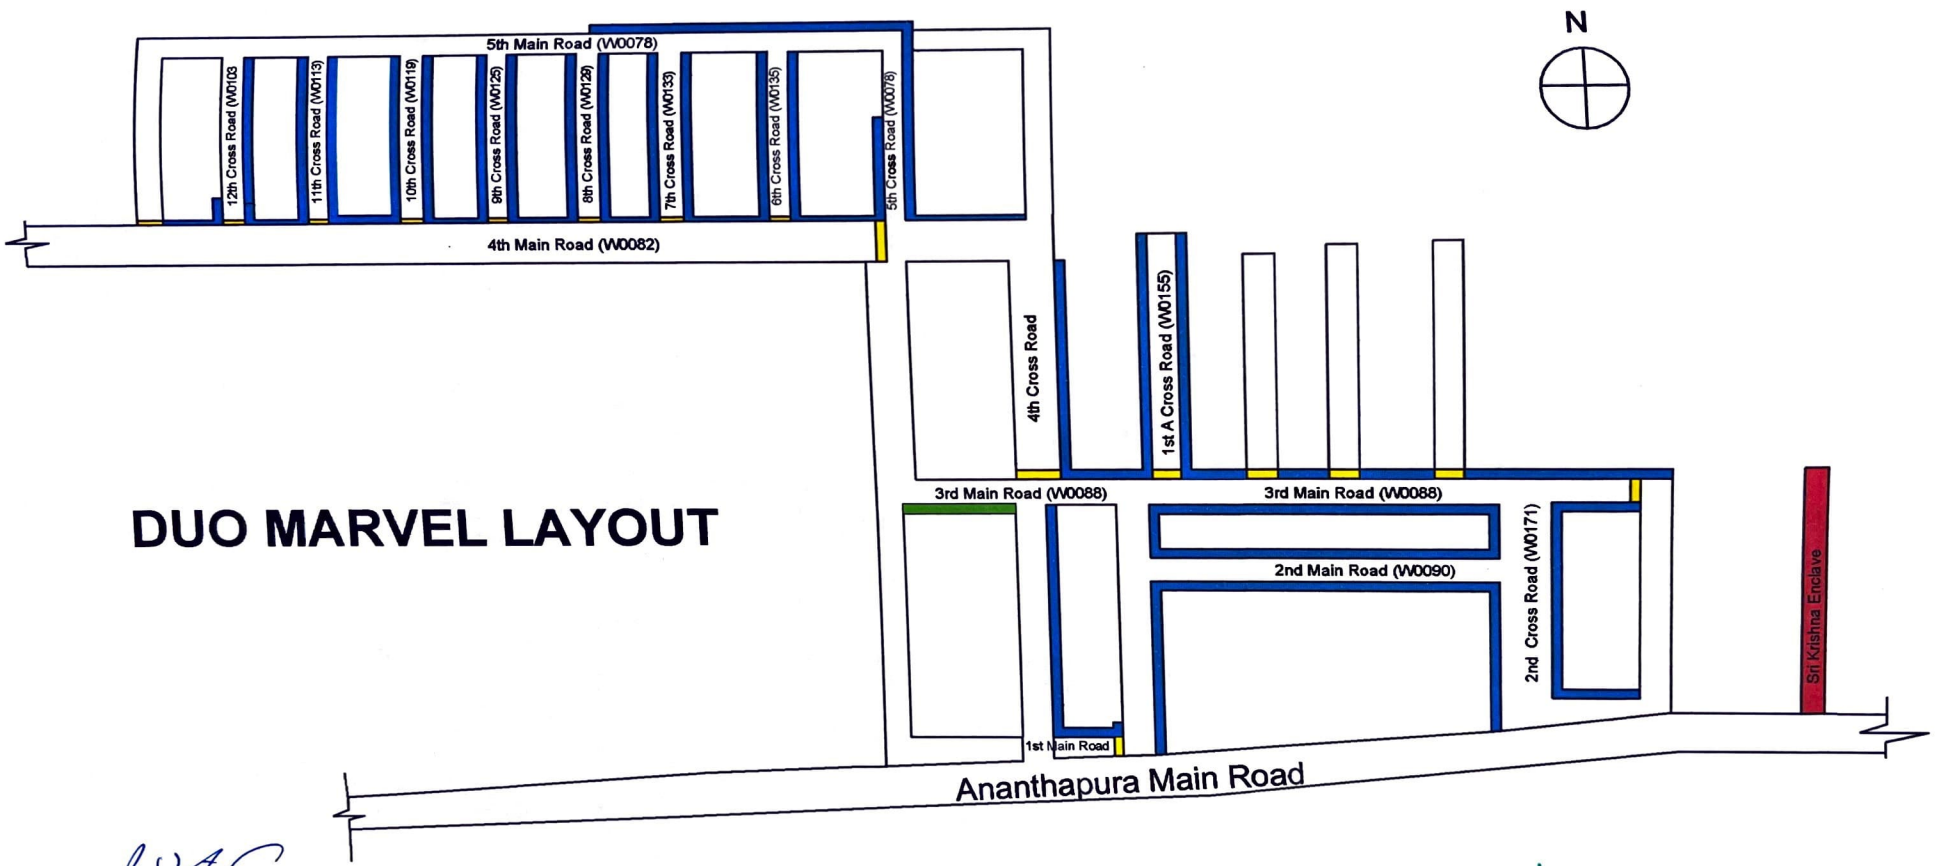

RUDRAPRASAD CONSULTANTS
BANGALORE

ಸಹಾಯಕ ಕಾರ್ಯಪಾಲಕ ಅಭಿಯಂತರರ
ಯಲಹಂಕ ಉಪನಗರ ಉಪವಿಭಾಗ
ಜ.ಜ.ಎಂ.ಕಿ. ಬೆಂಗಳೂರು-106

INDEX

CC Drain with kerb

Culvert

CC drain

Asphalt Road

Restoration and Improvements of Balance roads of Chowdeshwari layout, Mariyappa layout, Muniraju layout, jyothinagara 1st main road, Deo Marvel layout, Sainagara phase-1 and surrounding areas in ward no -03 of Yelahanka New town Sub division (PACKAGE NO-13)

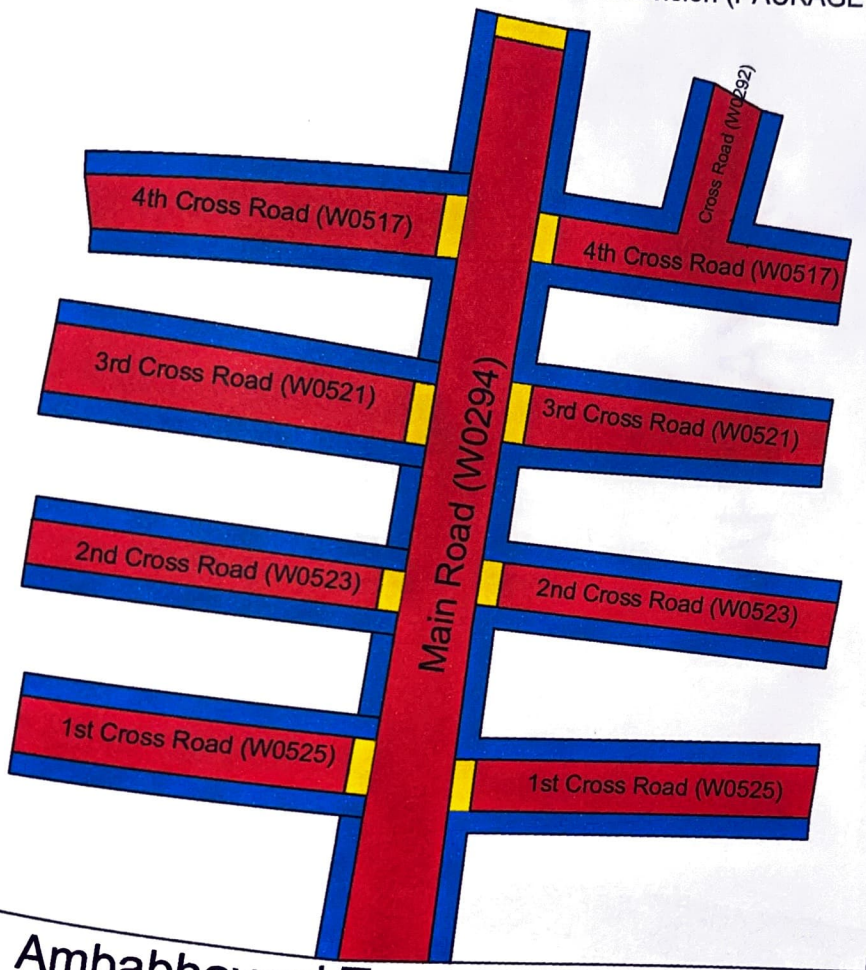

MUNIRAJU LAYOUT

INDEX

Culvert | CC Drain with Kerb | Asphalt Road

RUDRAPRASAD CONSULTANTS BANGALORE

RAPRASAD CONSULTANTS

ಸಹಾಯಕ ಕಾರ್ಯಪಾಲಕ ಅಭಿಯಂತರರ
ಯಲಹಂಕ ಉಪನಗರ ಉಪವಿಭಾಗ.
ಬ ಬಿ.ಎಂ.ಪಿ. ಬೆಂಗಳೂರು-106

Restoration and Improvements of Balance roads of Chowdeshwari layout, Mariyappa layout, Muniraju layout, jyothinagara 1st main road, Deo Marvel layout, Sainagara phase-1 and surrounding areas in ward no -03 of Yelahanka New town Sub division (PACKAGE NO-13)

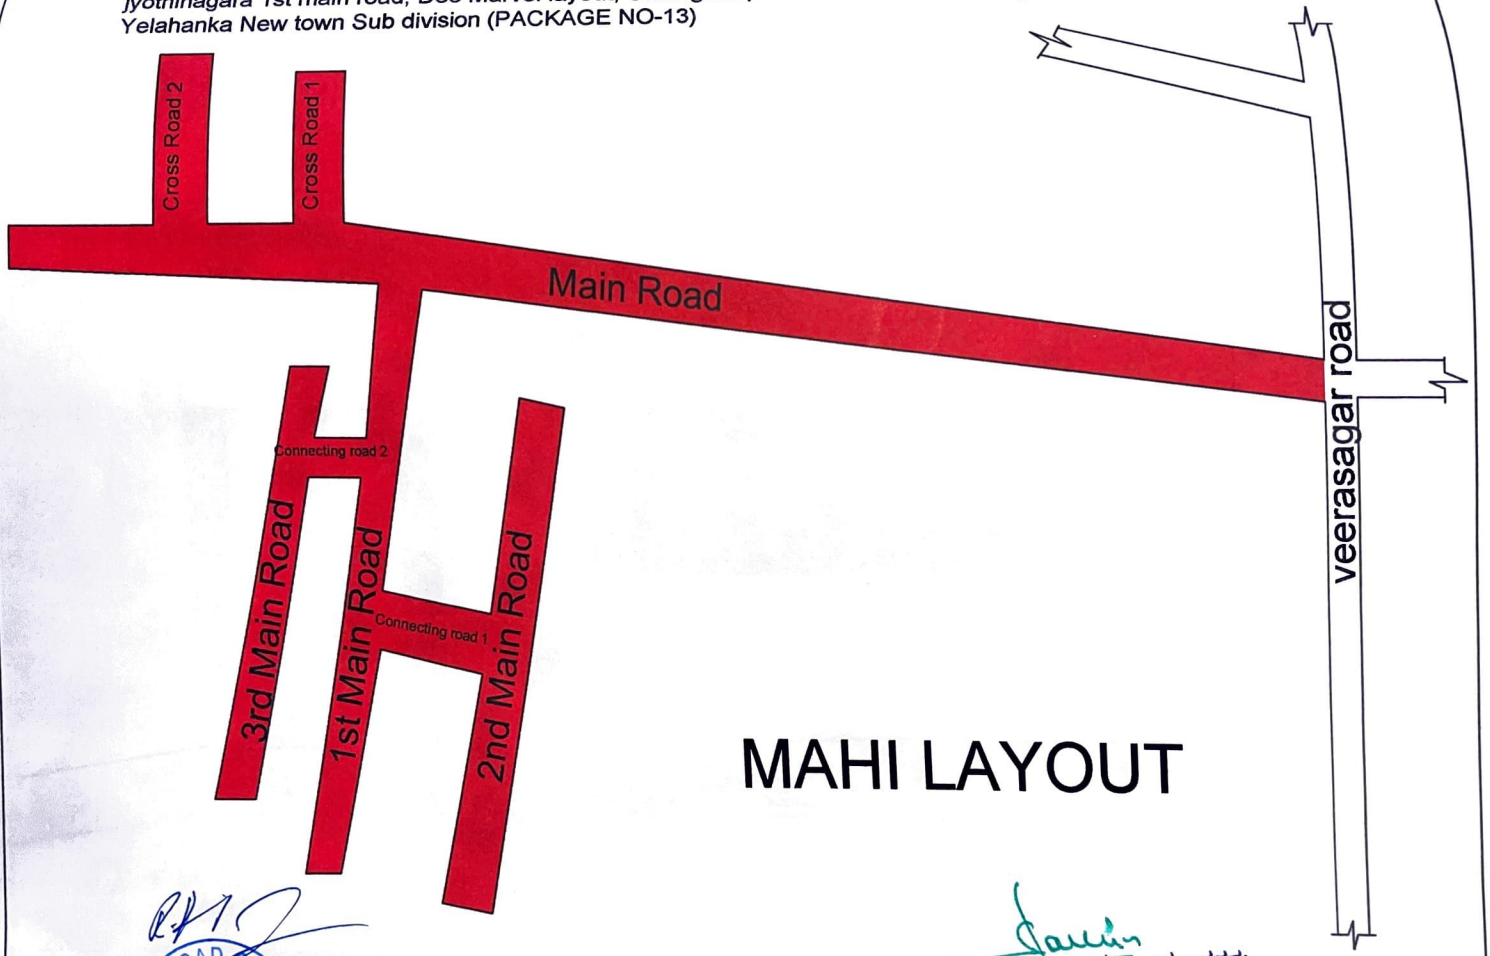

RUDRAPRASAD CONSULTANTS
BANGALORE

ಸಹಾಯಕ ಕಾರ್ಯಪಾಲಕ ಅಭಿಯಂತರರು
ಯಲಹಂಕ ಉಪನಗರ ಉಪವಿಭಾಗ.
ಬಿ.ಬಿ.ಎಂ.ಪಿ. ಬೆಂಗಳೂರು-106

INDEX

Asphalt Road

Restoration and Improvements of Balance roads of Chowdeshwari layout, Mariyappa layout, Muniraju layout, jyothinagara 1st main road, Deo Marvel layout, Sainagara phase-1 and surrounding areas in ward no -03 of Yelahanka New town Sub division (PACKAGE NO-13)

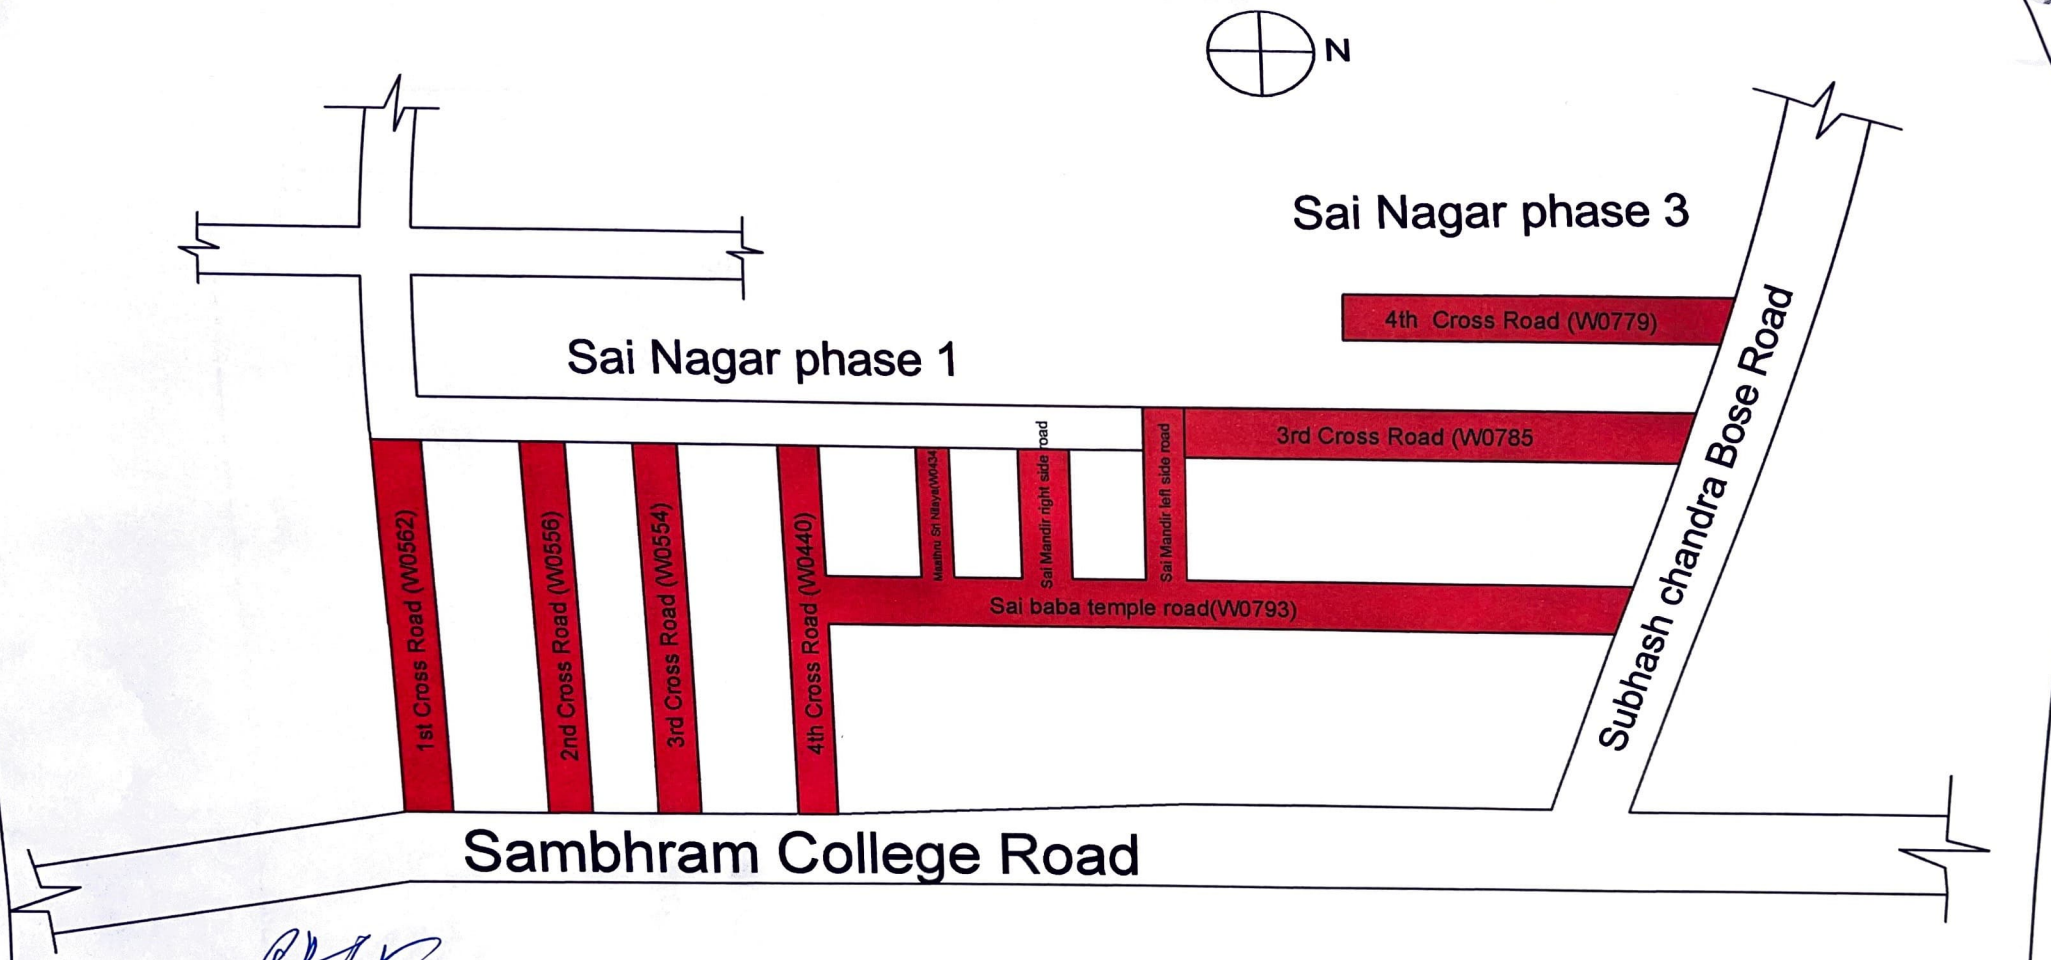

RUDRAPRASAD CONSULTANTS

BANGALORE

RUDRAPRASAD CONSULTANTS

INDEX

Asphalt Road

ಸಹಾಯಕ ಕಾರ್ಯಪಾಲಕ ಅಭಿಯಂತರರ
ಯಲಹಂಕ ಉಪನಗರ ಉಪವಿಭಾಗ.
ಜಿ.ಬಿ.ಎ.ಎ.ಕೆ. ಬೆಂಗಳೂರು-106

Restoration and Improvements of Balance roads of Chowdeshwari layout, Mariyappa layout, Munireju layout, jyothinagara 1st main road, Deo Marvel layout, Sainagara phase-1 and surrounding areas in ward no -03 of Yelahanka New town Sub division (PACKAGE NO-13)

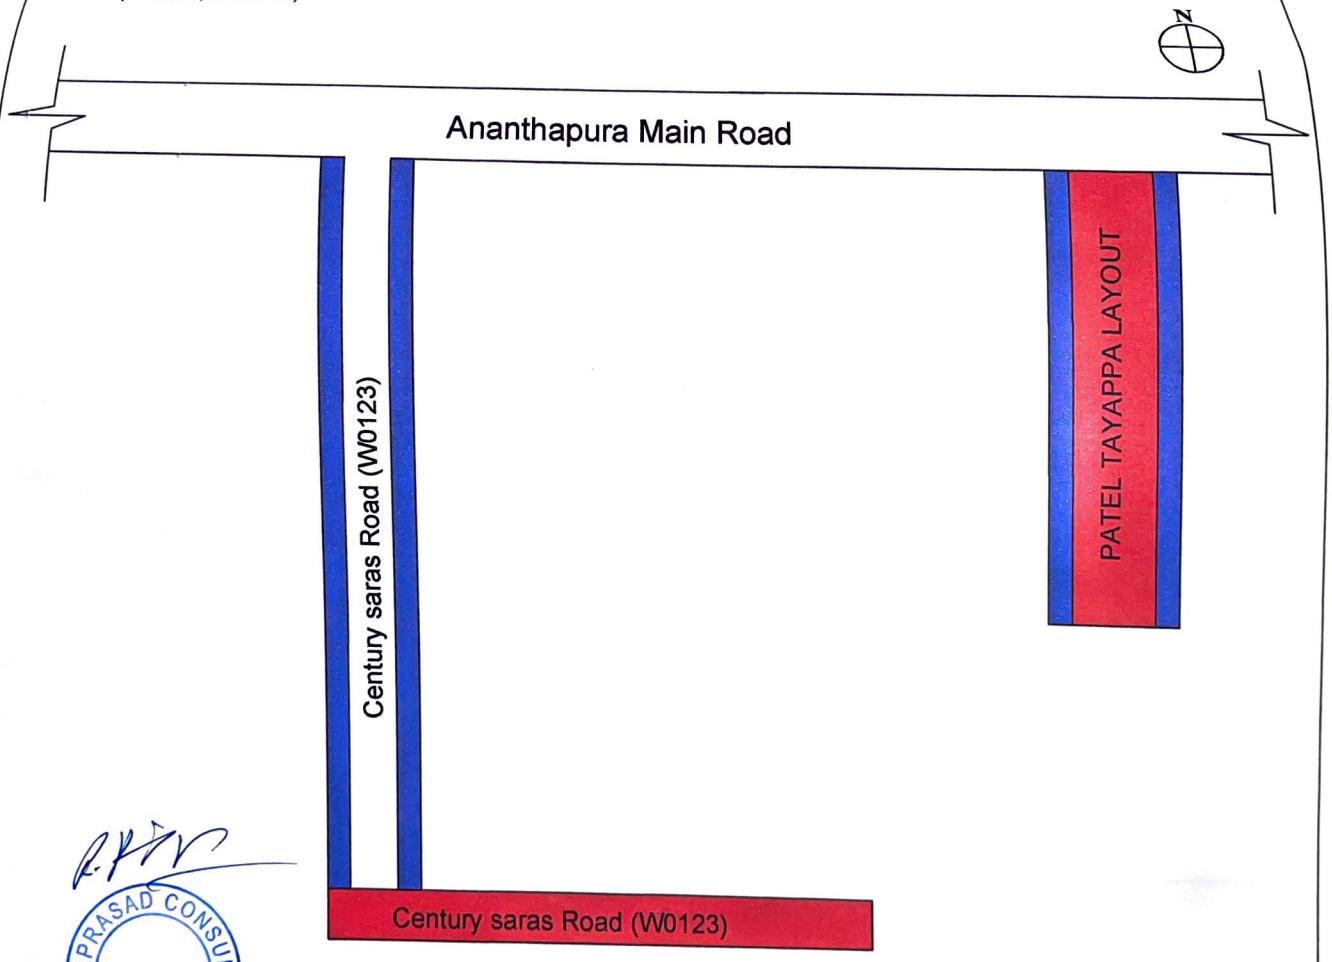

Restoration and Improvements of Balance roads of Chowdeshwari layout, Mariyappa layout, Muniraju layout, jyothinagara 1st main road, Deo Marvel layout, Sainagara phase-1 and surrounding areas in ward no -03 of Yelahanka New town Sub division (PACKAGE NO-13)

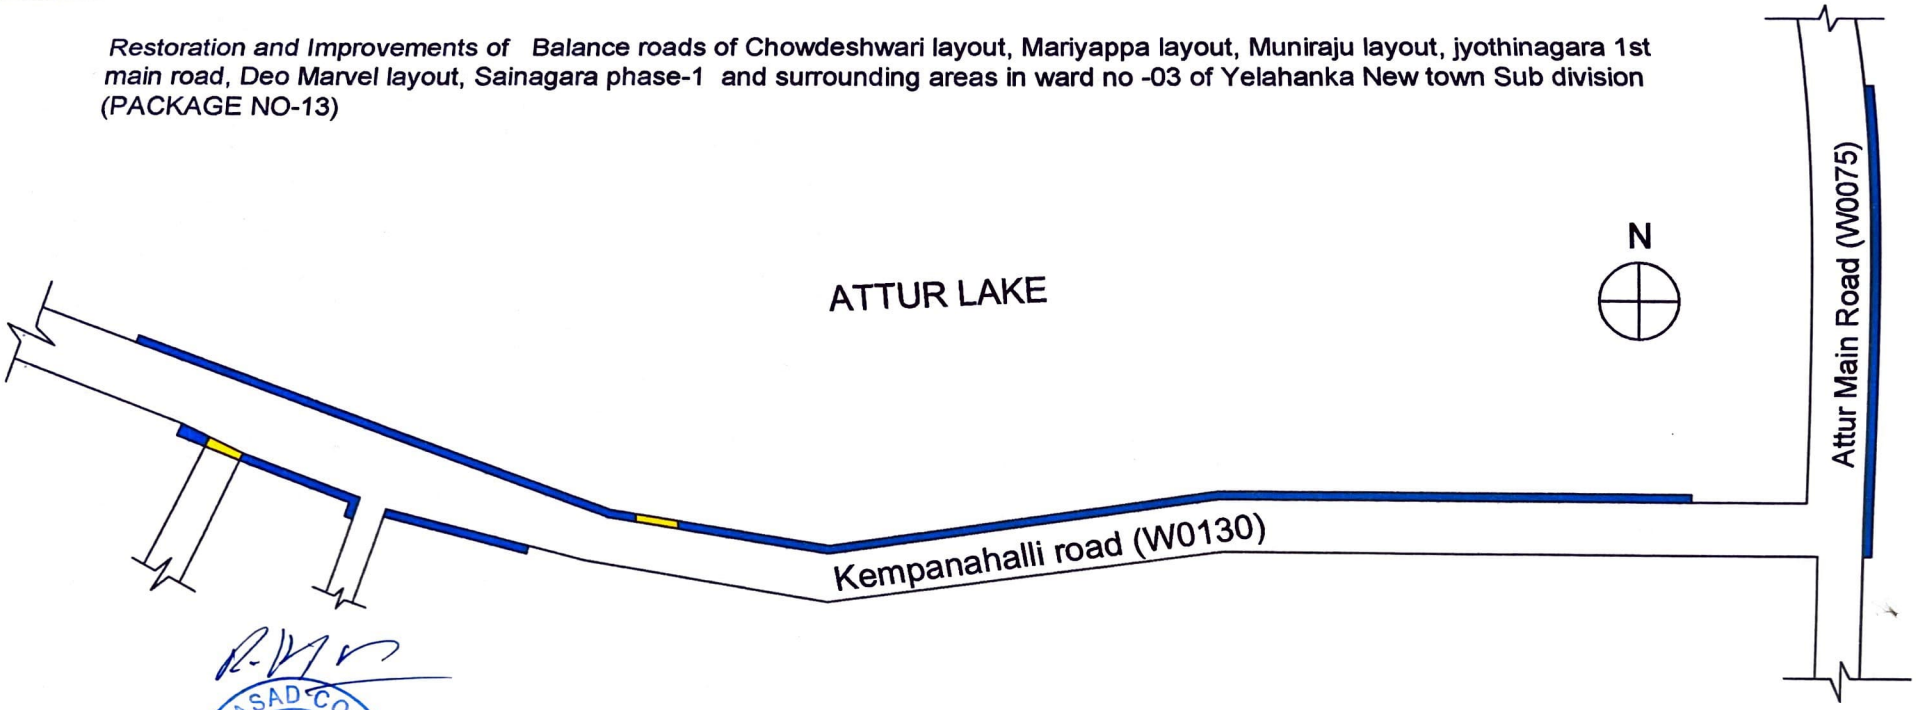

RUDRAPRASAD CONSULTANTS BANGALORE

RUDRAPRASAD CONSULTANTS

INDEX

CC Drain with kerb

Culvert

ಸಹಾಯಕ ಕಾರ್ಯಪಾಲಕ ಅಭಿಯಂತರರು
ಯಲಹಂಕ ಉಪನಗರ ಉಪವಿಭಾಗ.
ಬಿ.ಬಿ.ಎಂ.ಪಿ. ಬೆಂಗಳೂರು-106

Restoration and Improvements of Balance roads of Chowdeshwari layout, Mariyappa layout, Muniraju layout, jyothinagara 1st main road, Deo Marvel layout, Sainagara phase-1 and surrounding areas in ward no -03 of Yelahanka New town Sub division (PACKAGE NO-13)

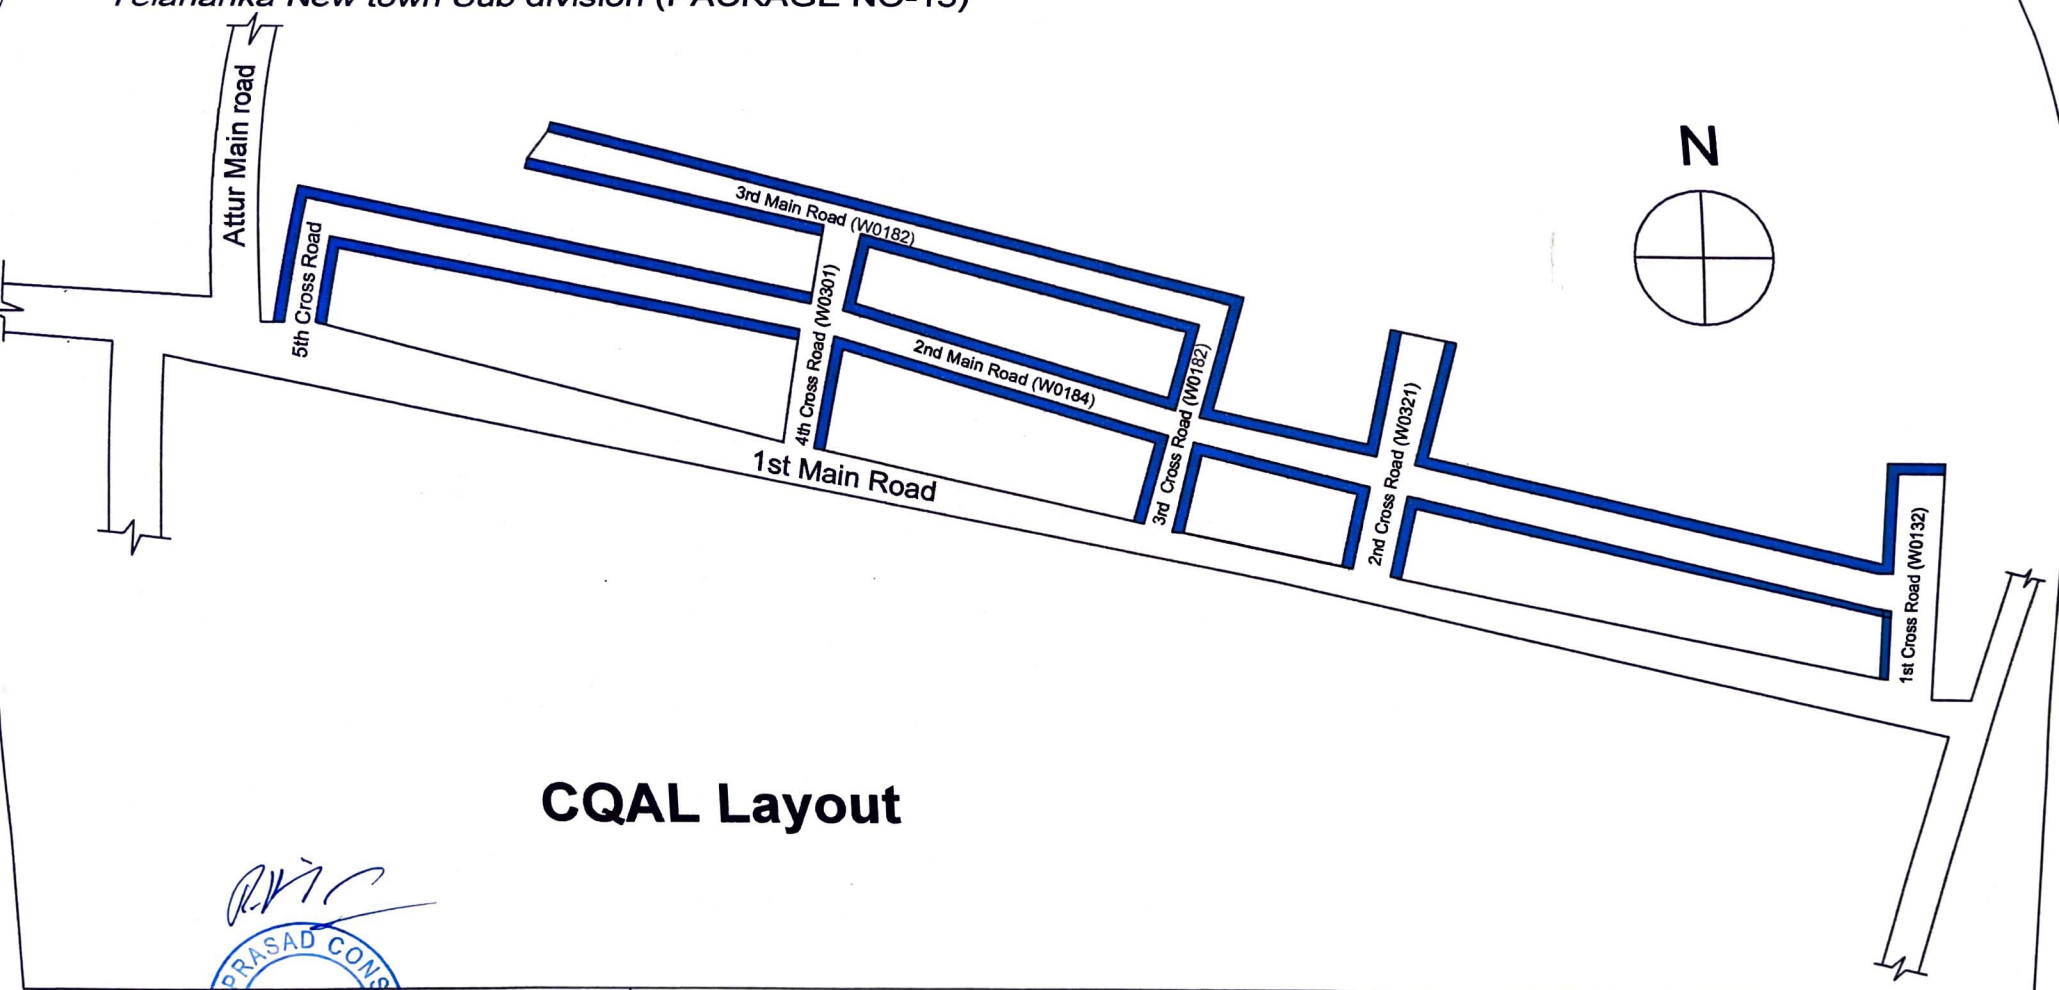

CQAL Layout

RUDRAPRASAD CONSULTANTS
BANGALORE

INDEX

CC Drain with Kerb

ಸಹಾಯಕ ಕಾರ್ಯಪಾಲಕ ಅಭಿಯಂತರರು
ಯಲಹಂಕ ಉಪನಗರ ಉಪವಿಭಾಗ.
ಬಿ.ಬಿ.ಎಂ.ಪಿ. ಬೆಂಗಳೂರು-106

Restroration and Improvements of Balance roads of AMS layout, Venugopal layout, Akashvani layout, Chikkabettahalli Layout, Mahi Layout and Surrounding areas in Ward no -03. of Yelahanka Satellite Town Sub division(PACKAGE NO -13)

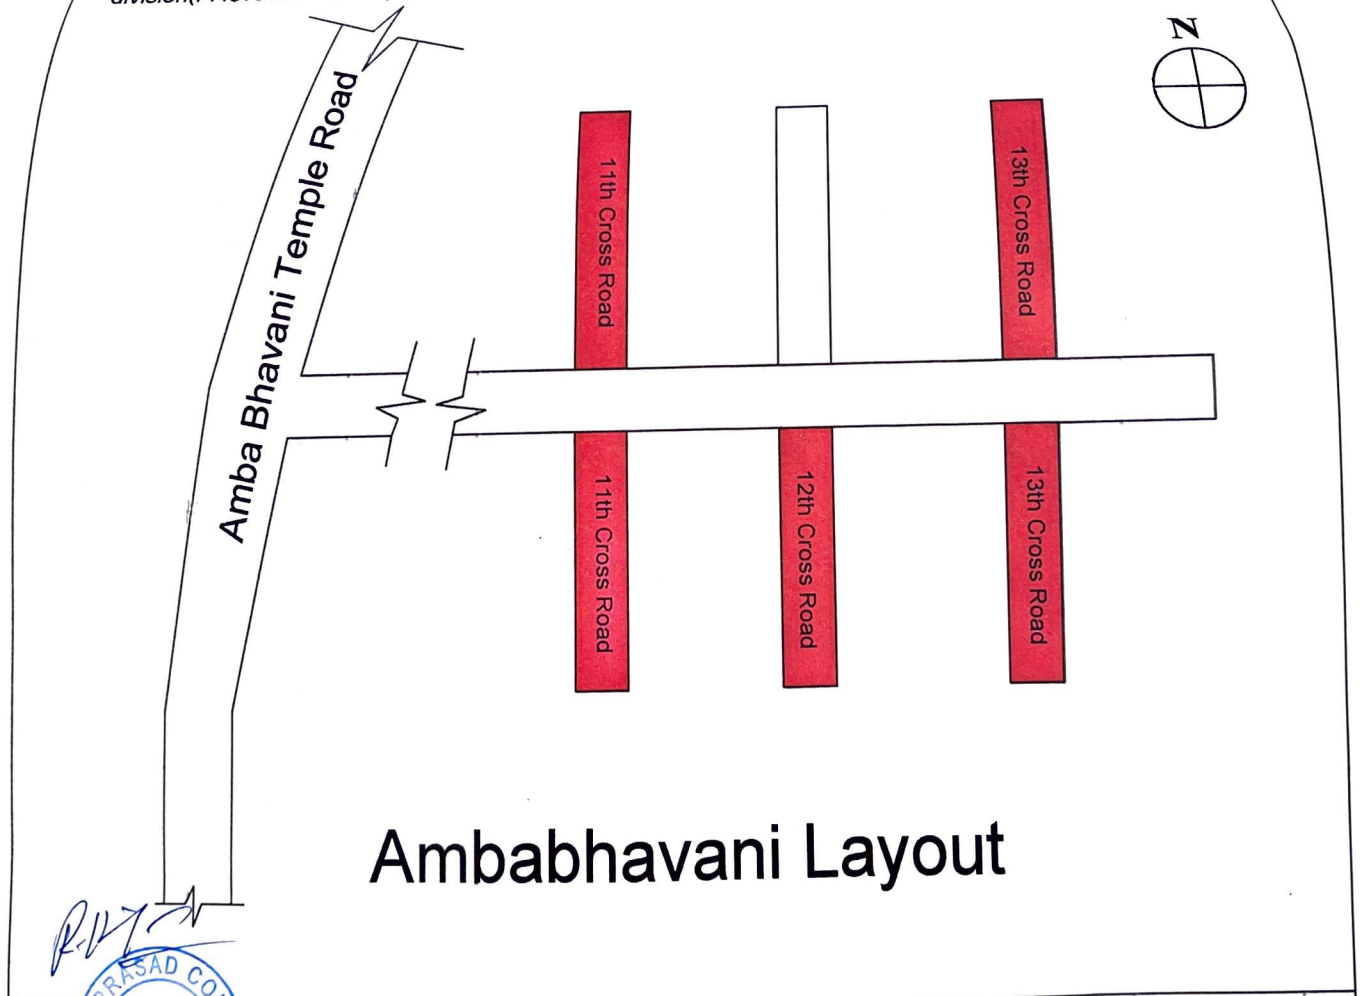

RUDRAPRASAD CONSULTANTS

INDEX

Asphalt Road

ಸಹಾಯಕ ಕಾರ್ಯಪಾಲಕ ಅಭಿಯಂತರರು
ಯಲಹಂಕ ಉಪನಗರ ಉಪವಿಭಾಗ.
ಬಿ.ಡಿ.ಎ. ಬೆಂಗಳೂರು-106